ã

THIS DRAWING AND THE BUILDING WORKS DEPICTED ARE COPYRIGHT OF THE ARCHITECTS AND MAY NOT BE REPRODUCED EXCEPT BY WRITTEN PERMISSION. ALL DIMENSIONS MUST BE CHECKED ON SITE AND NOT SCALED FROM THIS DRAWING.

REVISIONS

LETTER	REVISION	DATE	BY
A	DESIGN REVIEW 2ND DRAFT	20.2.25	CAT
B	DESIGN REVIEW 3RD DRAFT	6.3.25	CAT
C	FLOOR LEVELS ADDED	12.3.25	CAT
D	DESIGN REVIEW 4TH DRAFT	26.3.25	CAT
E	DESIGN REVIEW 5TH DRAFT	11.6.25	CAT
F	DESIGN REVIEW 6TH DRAFT	9.7.25	CAT
G	DESIGN REVIEW 7TH DRAFT	14.10.25	CAT

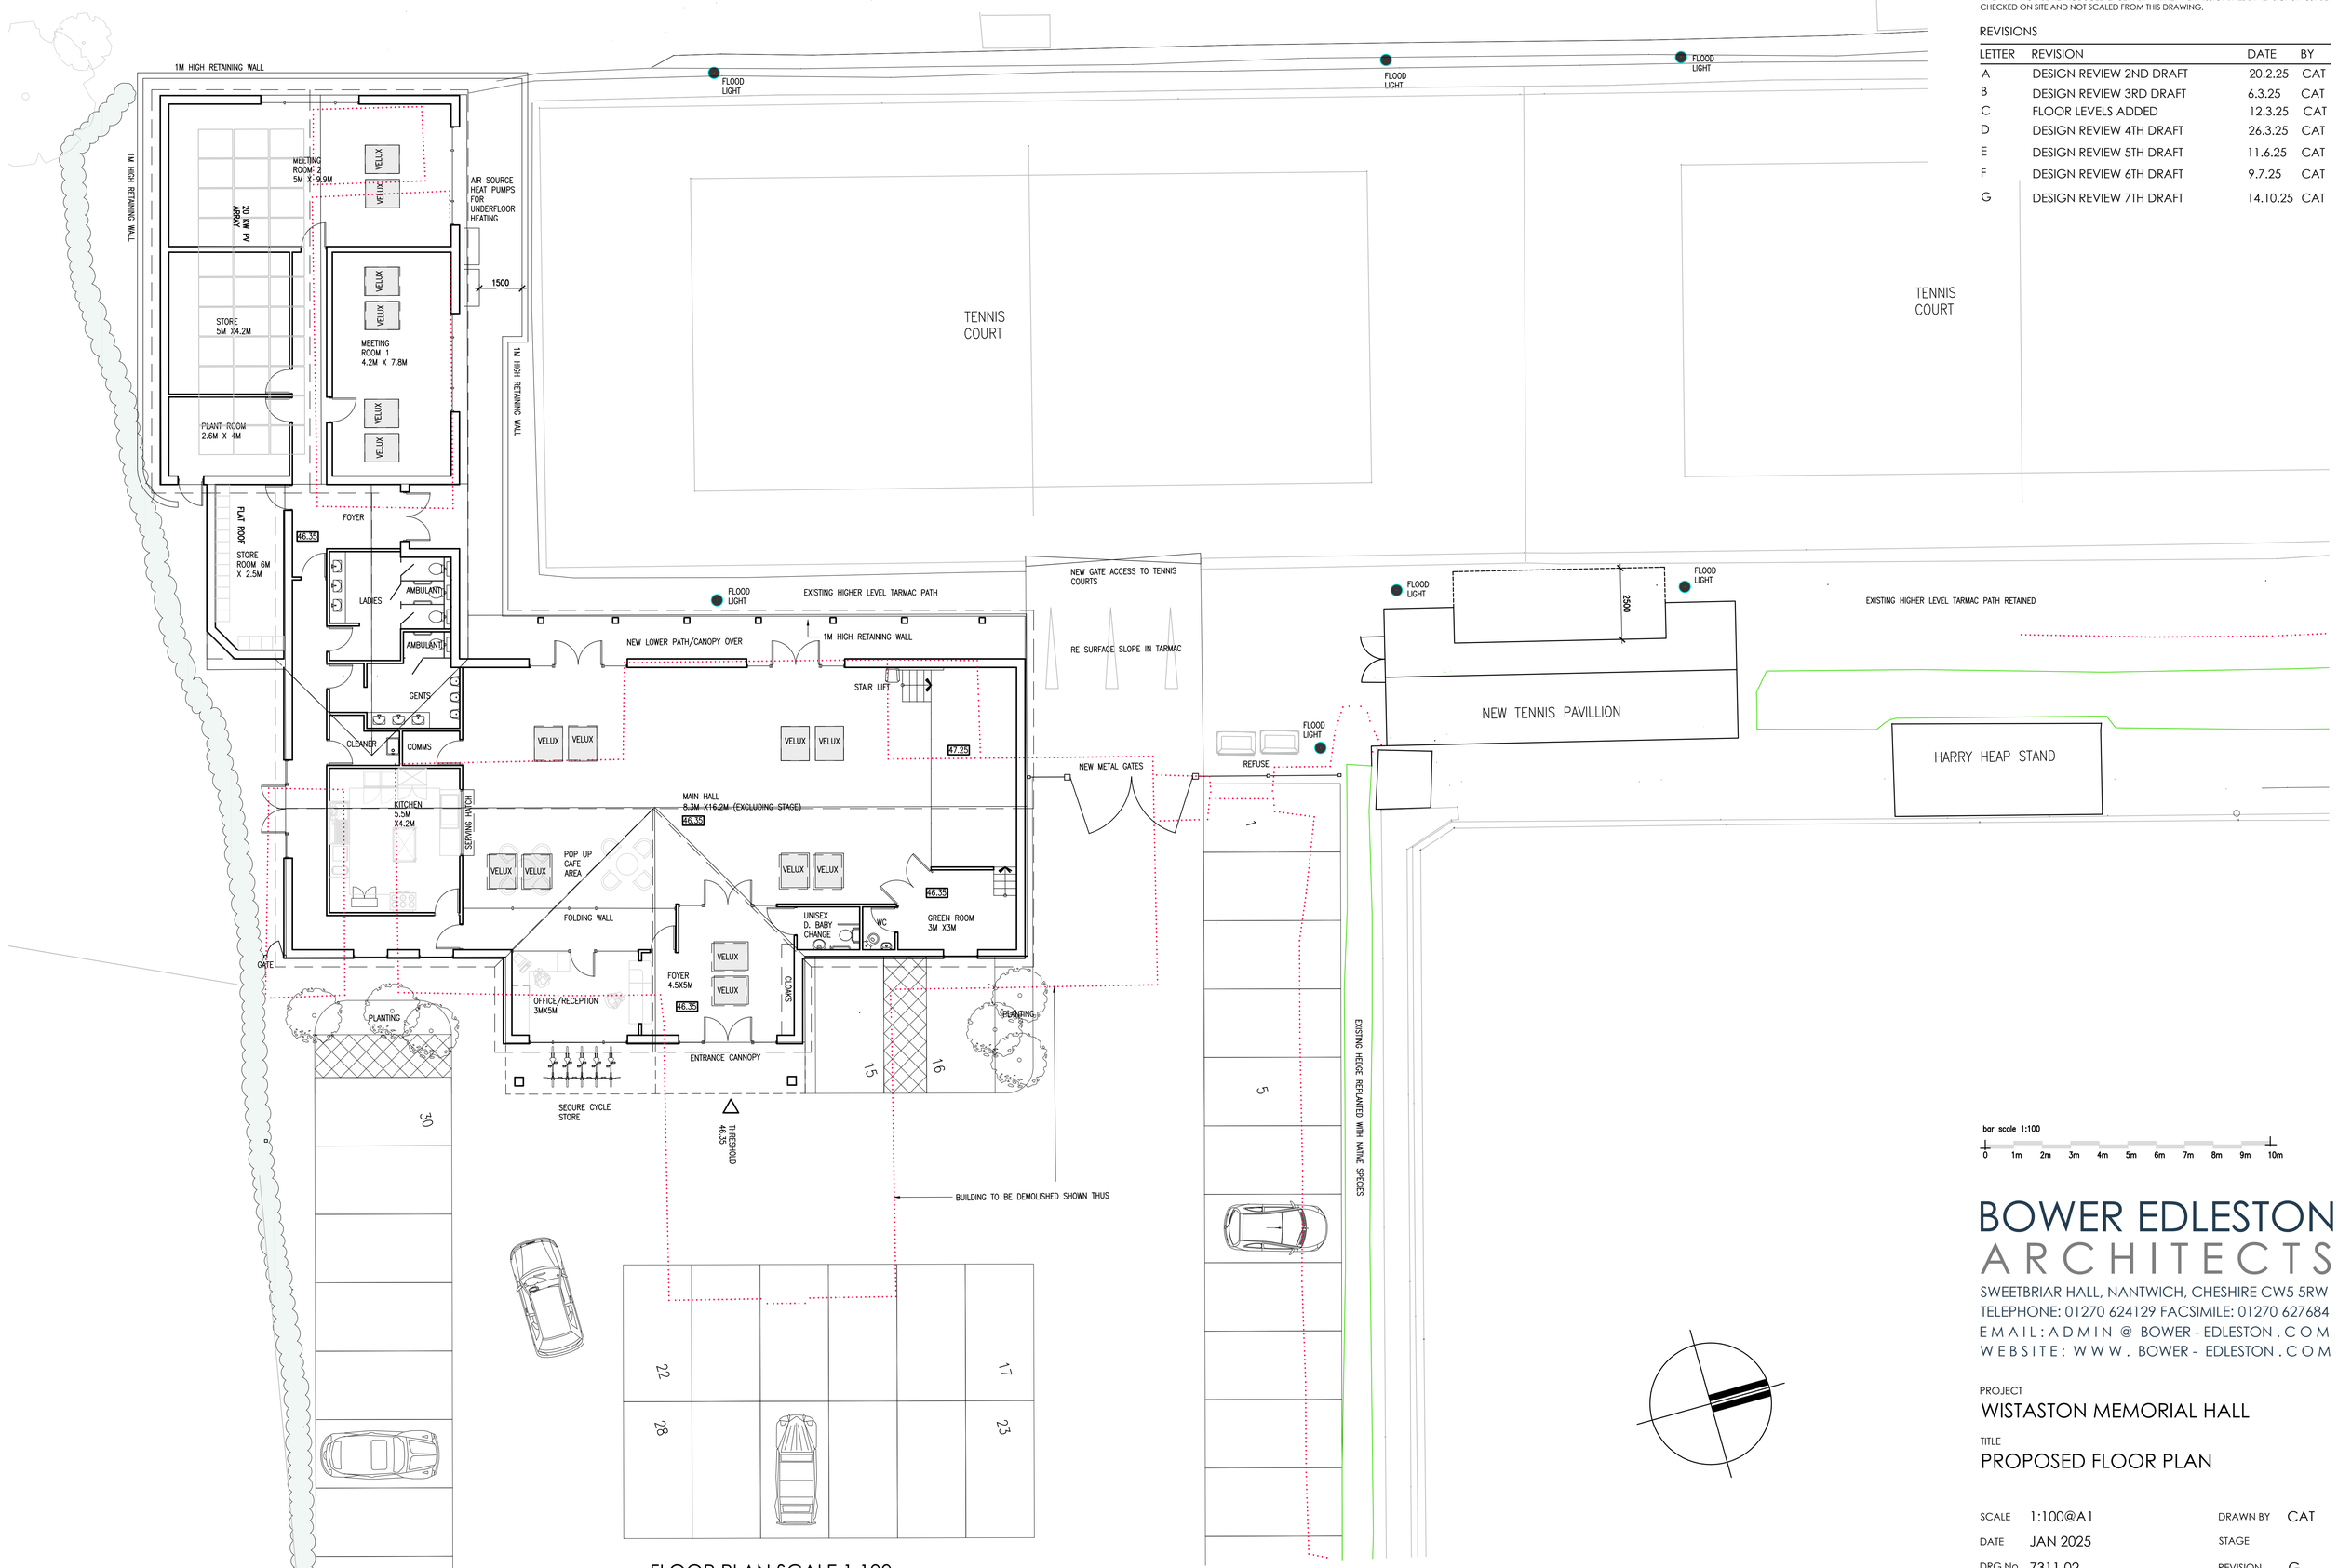

FLOOR PLAN SCALE 1:100

bar scale 1:100

0 1m 2m 3m 4m 5m 6m 7m 8m 9m 10m

BOWER EDLESTON
ARCHITECTS
SWEETBRIAR HALL, NANTWICH, CHESHIRE CW5 5RW
TELEPHONE: 01270 624129 FACSIMILE: 01270 627684
EMAIL: ADMIN @ BOWER - EDLESTON . COM
WEBSITE: WWW . BOWER - EDLESTON . COM

PROJECT
WISTASTON MEMORIAL HALL

TITLE
PROPOSED FLOOR PLAN

SCALE	1:100@A1	DRAWN BY	CAT
DATE	JAN 2025	STAGE	
DRG.No	7311 02	REVISION	G