ã
THIS DRAWING AND THE BUILDING WORKS DEPICTED ARE COPYRIGHT OF THE ARCHITECTS AND MAY NOT BE REPRODUCED EXCEPT BY WRITTEN PERMISSION. ALL DIMENSIONS MUST BE CHECKED ON SITE AND NOT SCALED FROM THIS DRAWING.

REVISIONS

LETTER	REVISION	DATE	BY
A	DESIGN REVIEW 2ND DRAFT	6.3.25	CAT
B	DESIGN REVIEW 4TH DRAFT	26.3.25	CAT
C	MINOR AMENDMENT TO FRONT ELEVATION	8.4.25	CAT
D	DESIGN REVIEW 5TH DRAFT	11.6.25	CAT
E	DESIGN REVIEW 6TH DRAFT	9.7.25	CAT
F	DESIGN REVIEW 7TH DRAFT	14.10.25	CAT
G	SWAN LOGO CHANGED	4.11.25	CAT

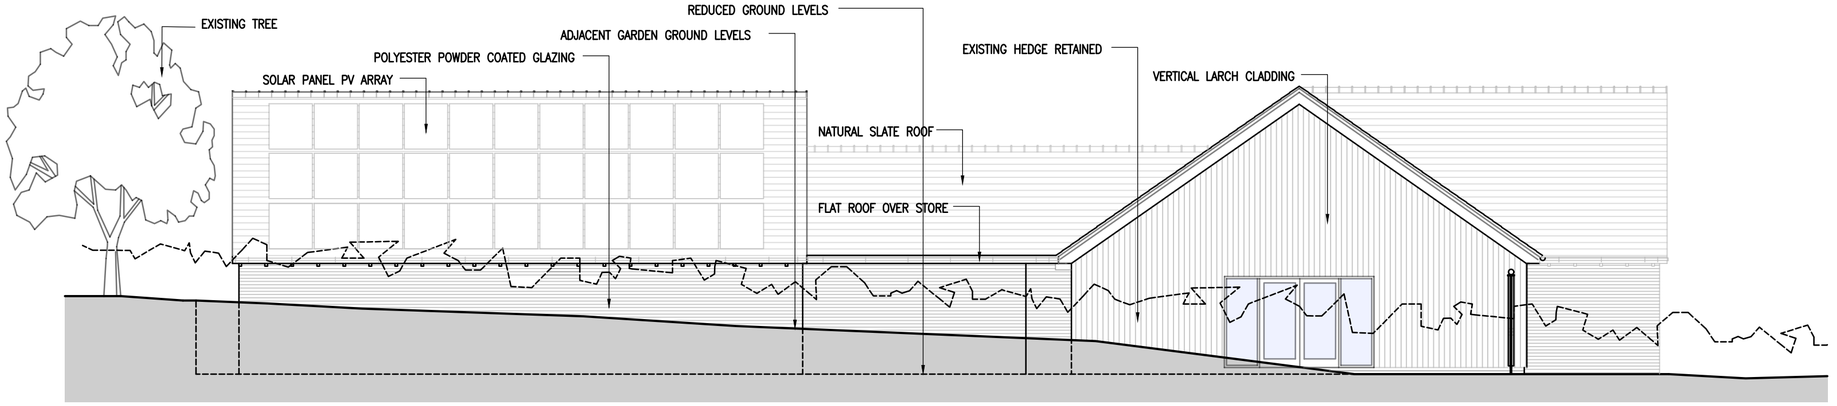

SIDE ELEVATION SOUTH WEST ASPECT

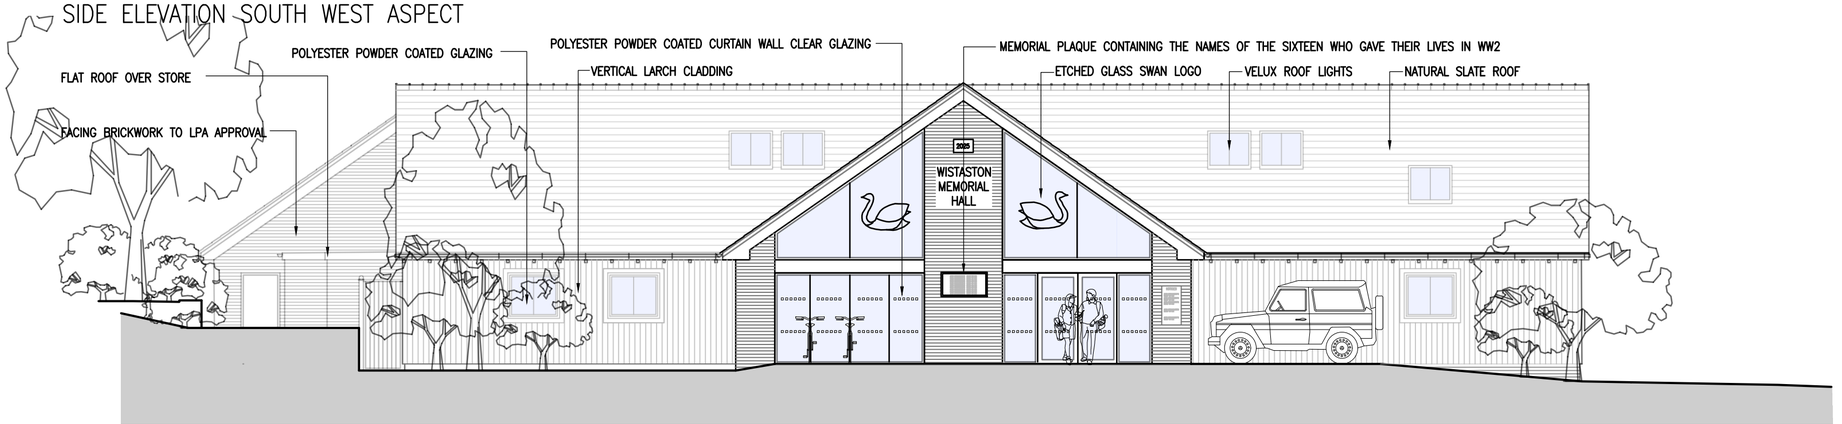

FRONT ELEVATION SOUTH EAST ASPECT

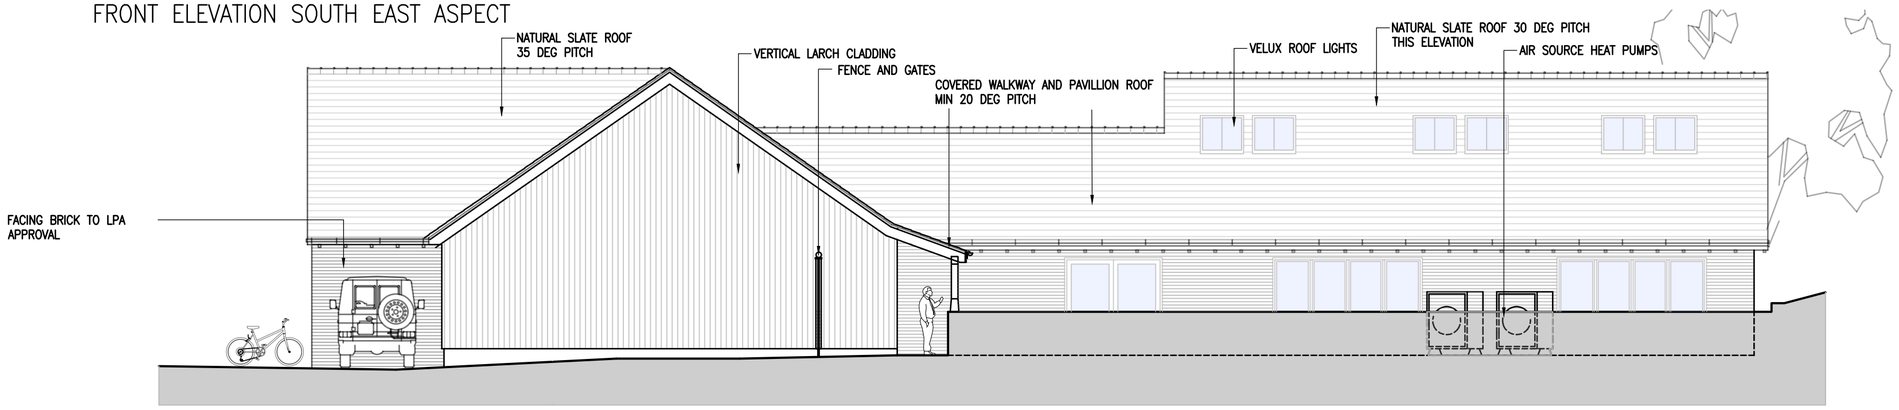

SIDE ELEVATION NORTH EAST ASPECT

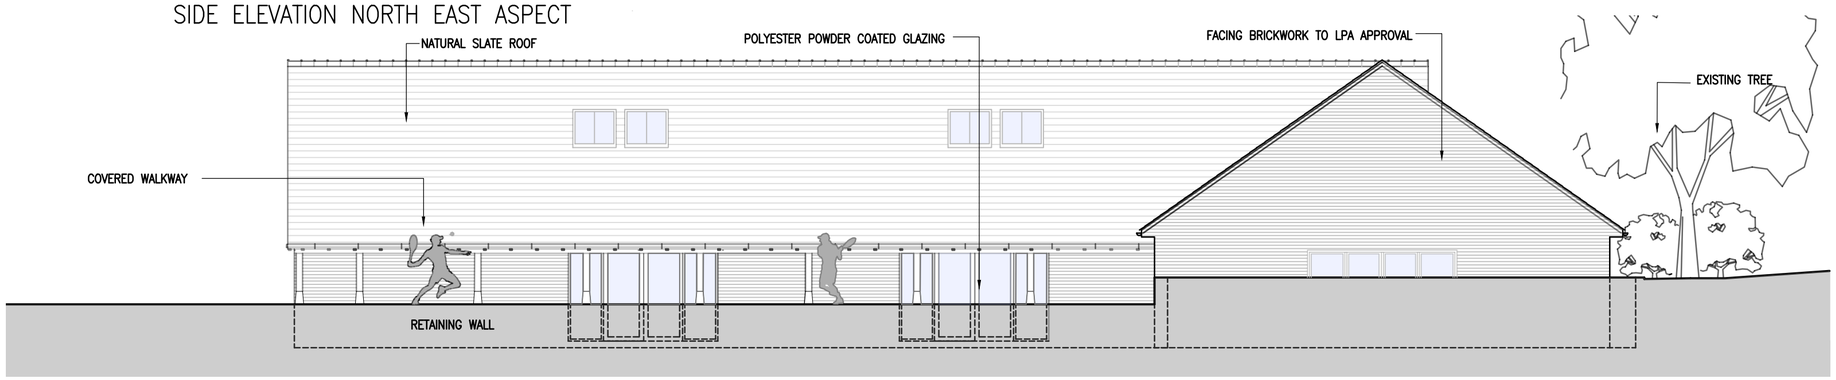

REAR ELEVATION NORTH WEST ASPECT

bar scale 1:100

0 1m 2m 3m 4m 5m 6m 7m 8m 9m 10m

BOWER EDLESTON
ARCHITECTS
SWEETBRIAR HALL, NANTWICH, CHESHIRE CW5 5RW
TELEPHONE: 01270 624129 FACSIMILE: 01270 627684
EMAIL: ADMIN @ BOWER - EDLESTON . COM
WEBSITE: WWW. BOWER - EDLESTON . COM

PROJECT
WISTASTON MEMORIAL HALL

TITLE
PROPOSED ELEVATIONS

SCALE	1:100@A2	DRAWN BY	CAT
DATE	JAN 2025	STAGE	
DRG.No	7331 03	REVISION	G