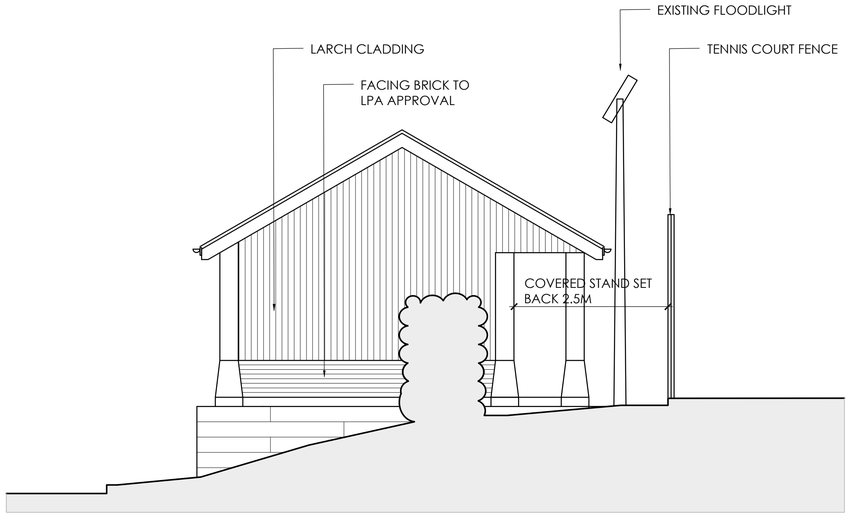

ELEVATION NORTH EAST ASPECT

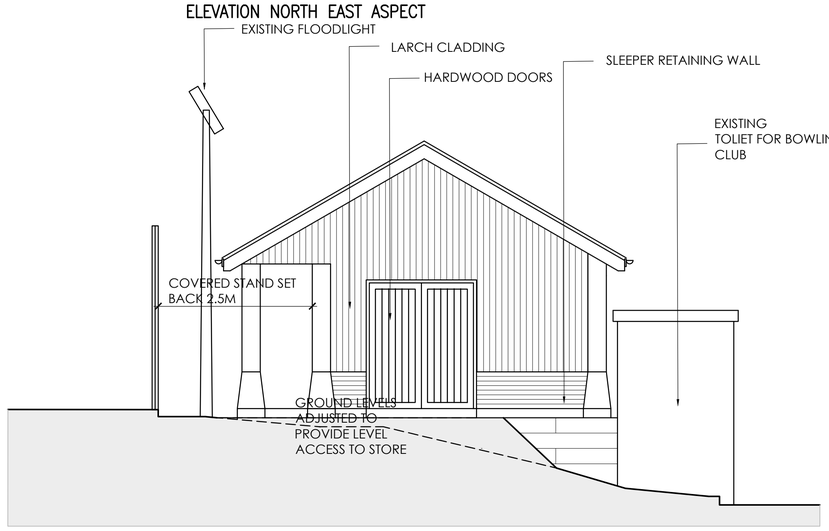

ELEVATION SOUTH WEST ASPECT FACING MEMORIAL HALL

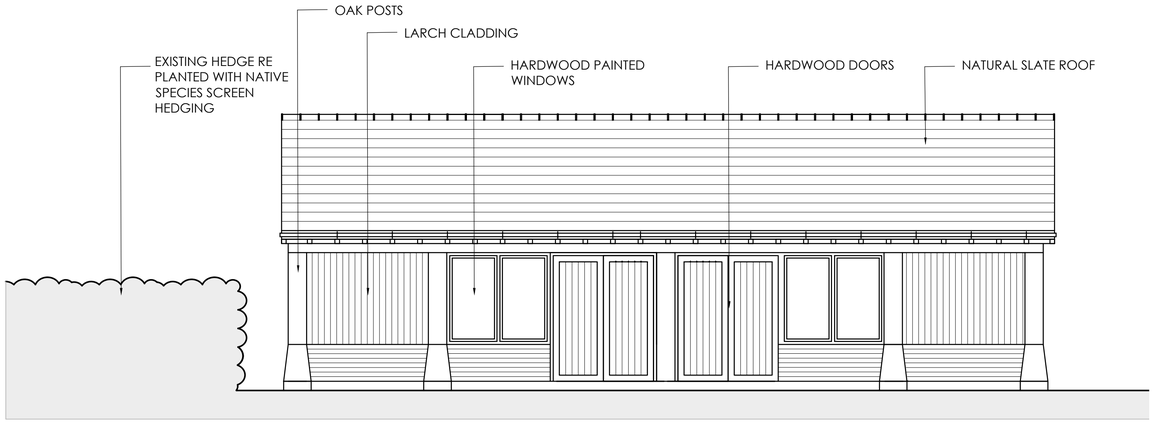

ELEVATION NORTH WEST ASPECT FACING TENNIS COURTS

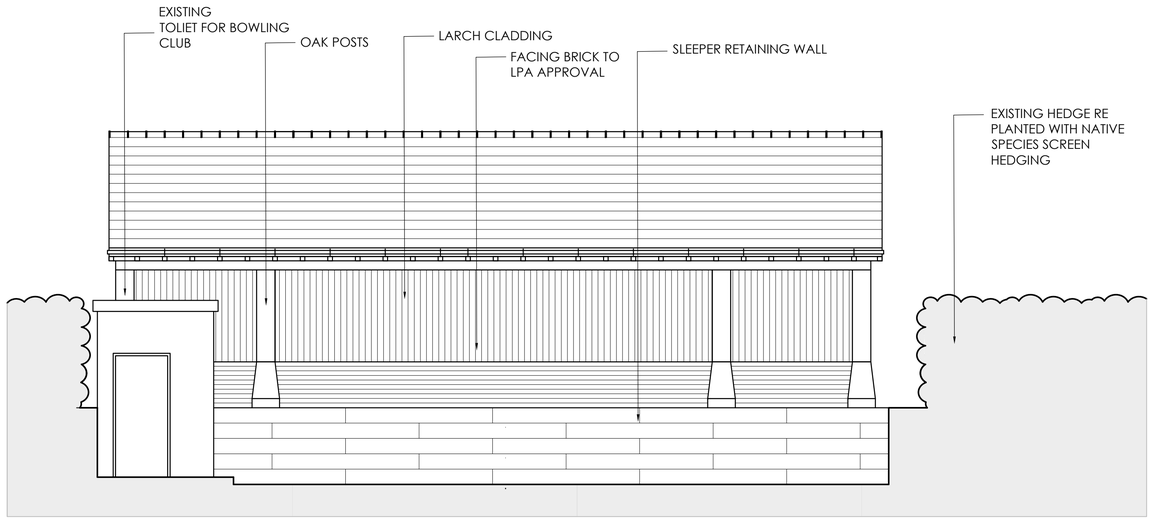

ELEVATION SOUTH EAST ASPECT FACING BOWLING GREEN

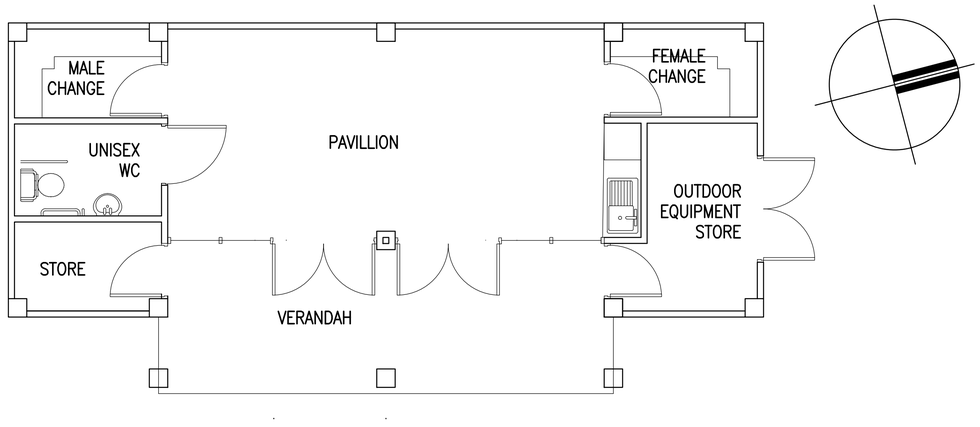

FLOOR PLAN

ã

THIS DRAWING AND THE BUILDING WORKS DEPICTED ARE COPYRIGHT OF THE ARCHITECTS AND MAY NOT BE REPRODUCED EXCEPT BY WRITTEN PERMISSION. ALL DIMENSIONS MUST BE CHECKED ON SITE AND NOT SCALED FROM THIS DRAWING.

REVISIONS

LETTER	REVISION	DATE	BY
A	DESIGN REVIEW 6TH DRAFT	9.7.25	CAT
B	DESIGN REVIEW 7TH DRAFT	14.10.25	CAT
C	HEDGE DESCRIPTION UPDATED	4.11.25	CAT

bar scale 1:50

0 1m 2m 3m 4m

BOWER EDLESTON
ARCHITECTS
SWEETBRIAR HALL, NANTWICH, CHESHIRE CW5 5RW
TELEPHONE: 01270 624129 FACSIMILE: 01270 627684
EMAIL: ADMIN @ BOWER - EDLESTON . COM
WEBSITE: WWW. BOWER - EDLESTON . COM

PROJECT
WISTASTON MEMORIAL HALL

TITLE
PROPOSED TENNIS PAVILLION DETAILS

SCALE	1:50@A1	DRAWN BY	CAT
DATE	JUNE 2025	STAGE	
DRG.No	7311 04	REVISION	C