WISTASTON MEMORIAL HALL FLOOR PLAN
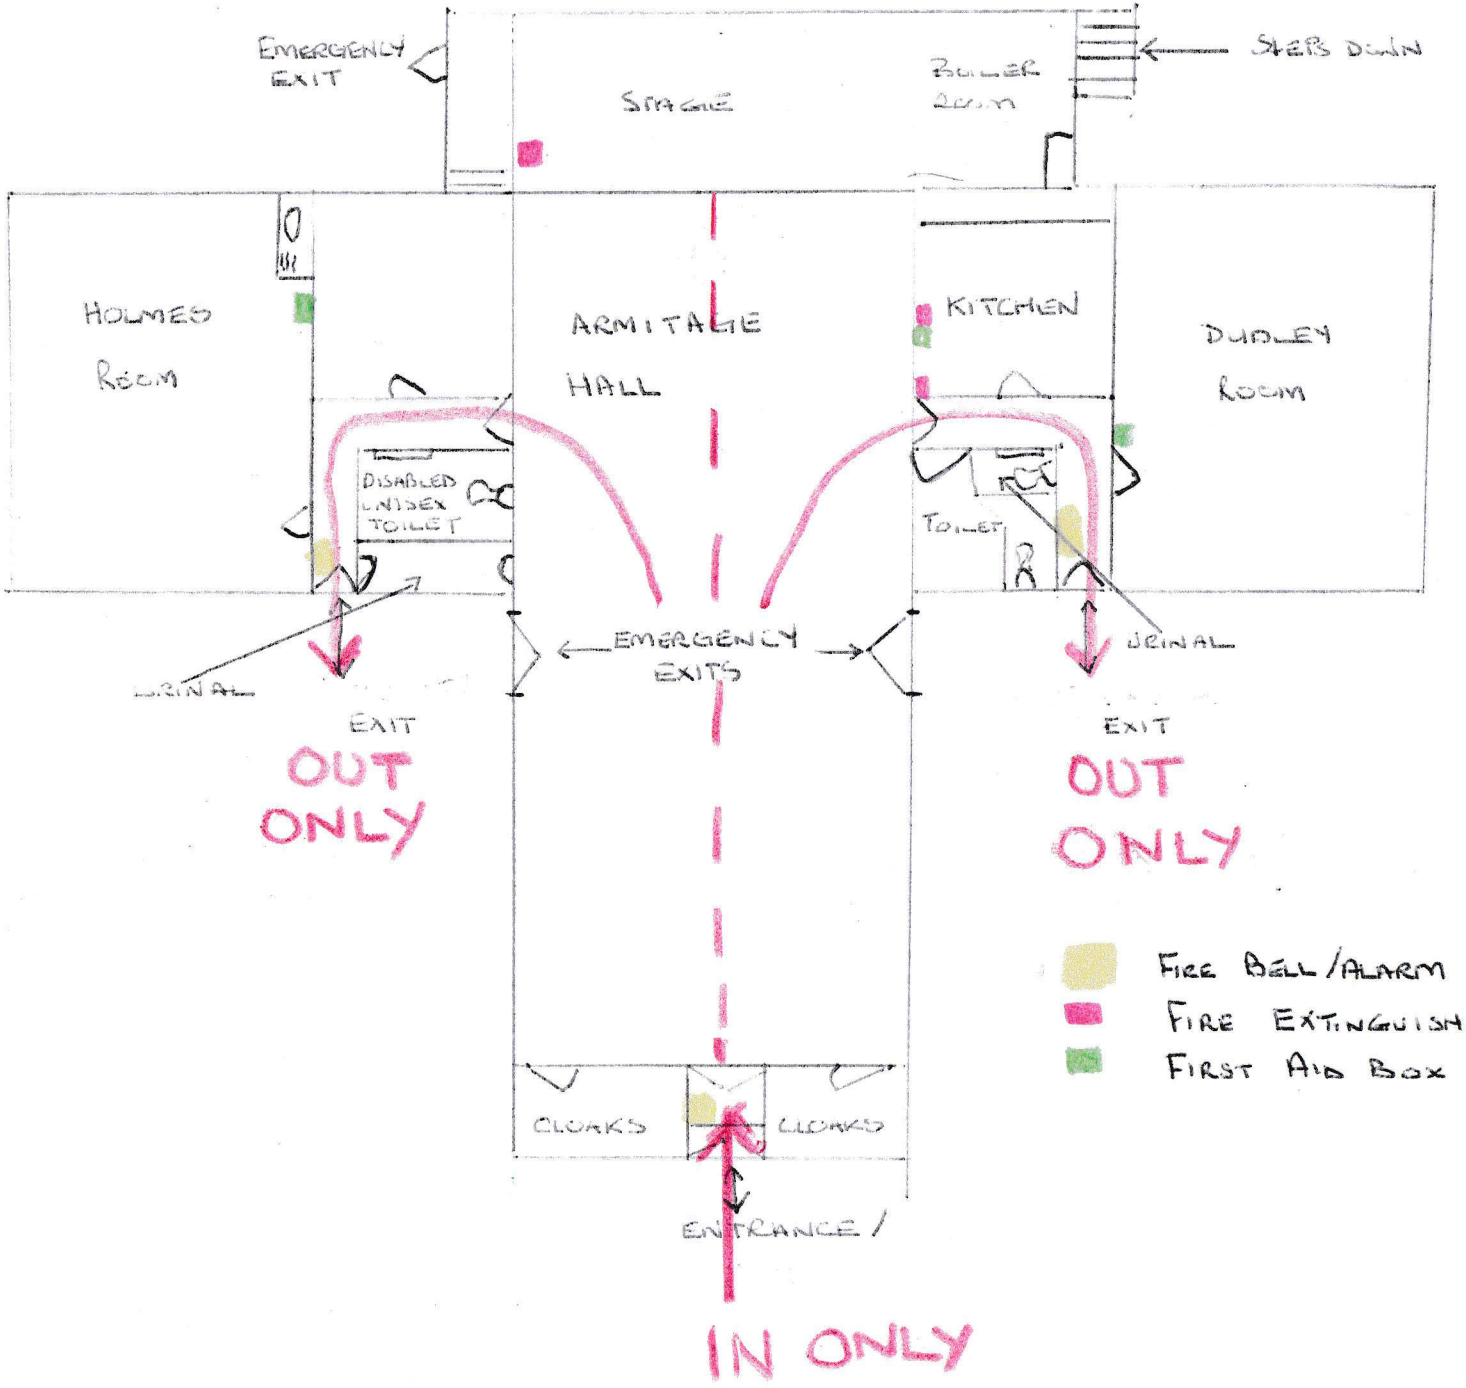
COVID 19 FLOW PLAN